

MONUMENT RECORD  
State of Indiana - County of Monroe

Section: 7

Township: 8 North

Range: 2 West

Corner ID: VanBu A-07


**Monument Description & Remarks:** Cast Iron Monument with cap, "MONROE COUNTY", height 0.67ft, width 0.23ft. Survey Sign 4.5ft above ground at pt. C

**References On File:** Ben E. Bledsoe survey, Corner Perpetuation for Greene County (2001), on file in Surveyor Office

RECOVERY TIE DRAWING  
Field Book 36 Page No. 21

- A - Cast Iron Monument
- B - S 04° E 16.13' to Face  
of metal fence post
- C - S 83° W 6.46' to Survey  
Sign on 4" Shagbark Hickory
- D - N 19° W 13.38' to 3/4"  
Rebar with cap
- E - N 03° E 75.08' to 1/2"  
Rebar with cap, "UTT"
- F - N 36° E 39.11' to 3/4"  
Rebar with cap

State Plane Coordinate (NAD 83 Survey Feet, Indiana West Zone)-  
Northing: 1419429.92 Easting: 3066336.21

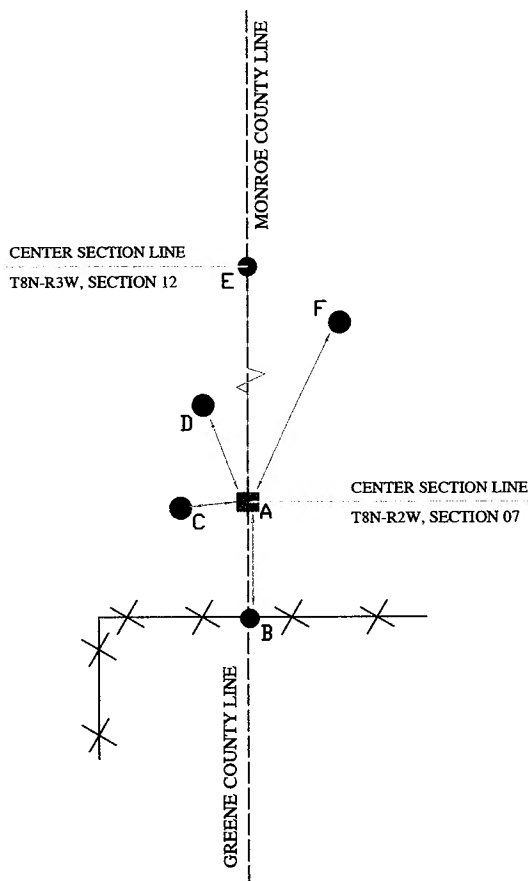

Not To Scale  
Compass Bearing Magnetic North

I, Kevin P. Enright, Monroe County Surveyor, hereby certify that this document was prepared under my direction in accordance with the provisions of section 36-2-12-11 of the Indiana Code; and the above data is given under my hand and seal this 26th day of July, 2005.

*Kevin P. Enright*

Administered by the Monroe County Surveyor Review Board

Date: 6-9-2010



MONUMENT RECORD  
State of Indiana - County of Monroe

Section: 7

Township: 8 North


Range: 2 West

Corner ID: VanBu A-07

**Monument Description & Remarks:** Cast Iron Monument with cap, "MONROE COUNTY", height 0.67ft, width 0.23ft. Survey Sign 4.5ft above ground at pt. C

**References On File:** Ben E. Bledsoe survey, Corner Perpetuation for Greene County (2001), on file in Surveyor Office

RECOVERY TIE DRAWING  
Field Book 36 Page No. 21

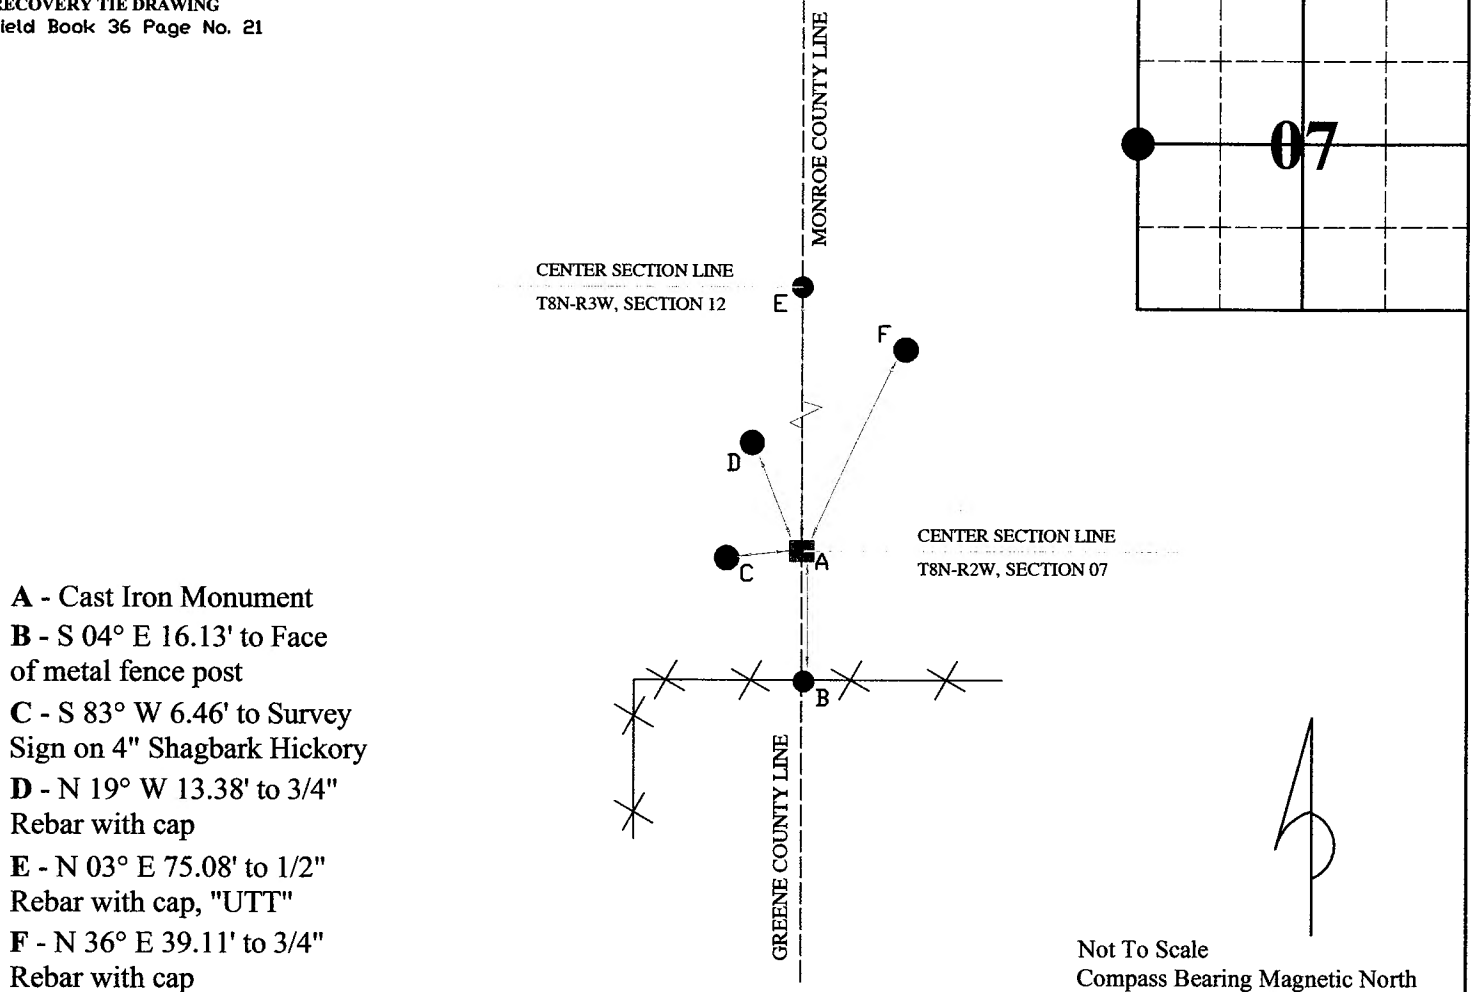

I, Kevin P. Enright, Monroe County Surveyor, hereby certify that this document was prepared under my direction in accordance with the provisions of section 36-2-12-11 of the Indiana Code; and the above data is given under my hand and seal this 26th day of July, 2005.

*Kevin P. Enright*

Administered by the Monroe County Surveyor Review Board

Date: 5-11-2010

